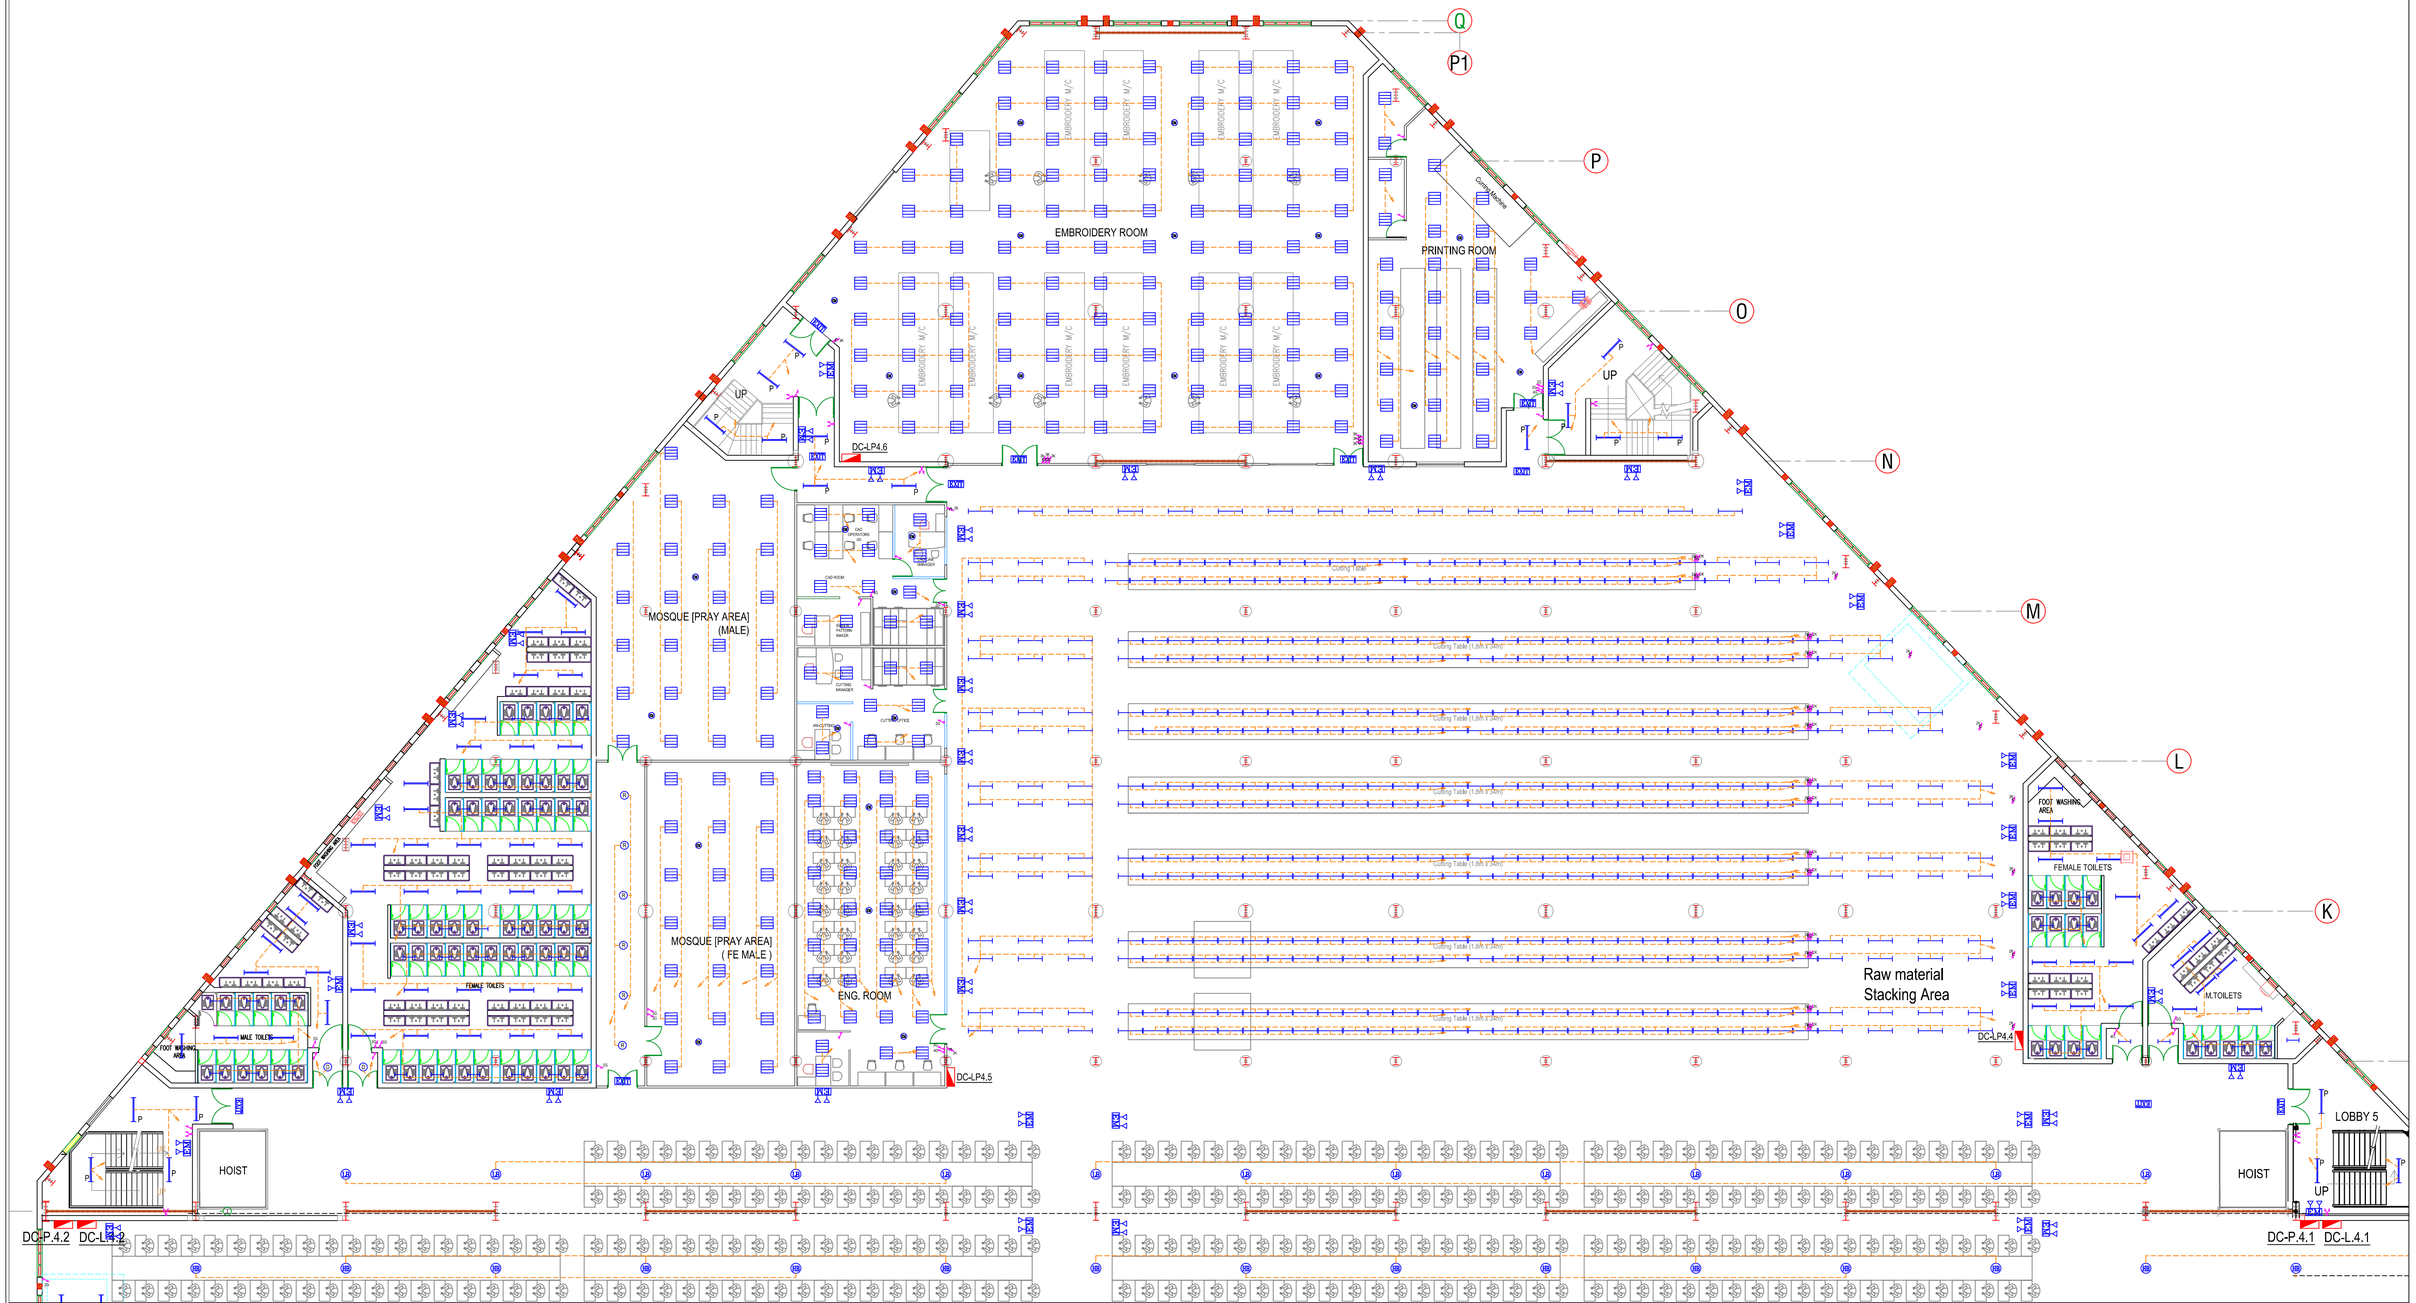

Project Title

PROPOSED FACTORY FOR
SOORTY TEXTILES (BD) LTD.
PLOT NO 220-227,
COMILLA EXPORT PROCESSING ZONE
COMILLA - 3500, BANGLADESH

Project Consultant

NJ CONSULTANTS
35A, 1/3 , SUNETHRADEVI ROAD,
KOHUWALA
SRI LANKA

TEL : 94-11-2814069, 94-11-4002365
FAX : 94-11-4002365
E-MAIL : noel@njclk.com

Rev.	Description	Date	Made By

VERIFY ALL DIMENSIONS ON SITE BEFORE COMMENCING WORK
COPYING OR THE REPRODUCTION OF THIS DRAWING IS STRICTLY PROHIBITED WITHOUT THE CONSENT OF NJ CONSULTANTS

Drawing Title
ELECTRICAL INSTALLATION
FIRST FLOOR - GRID 4 - 19 & J - Q
LIGHTING LAYOUT

Drawing Status: TENDER

Drawn	CADTEAM	Date	OCT 2013
Checked	NJ	Scale	1 : 150 @ A1
Approved		Job No.	
File Path			
Dwg No.	E-F-L-103	Revision	R0