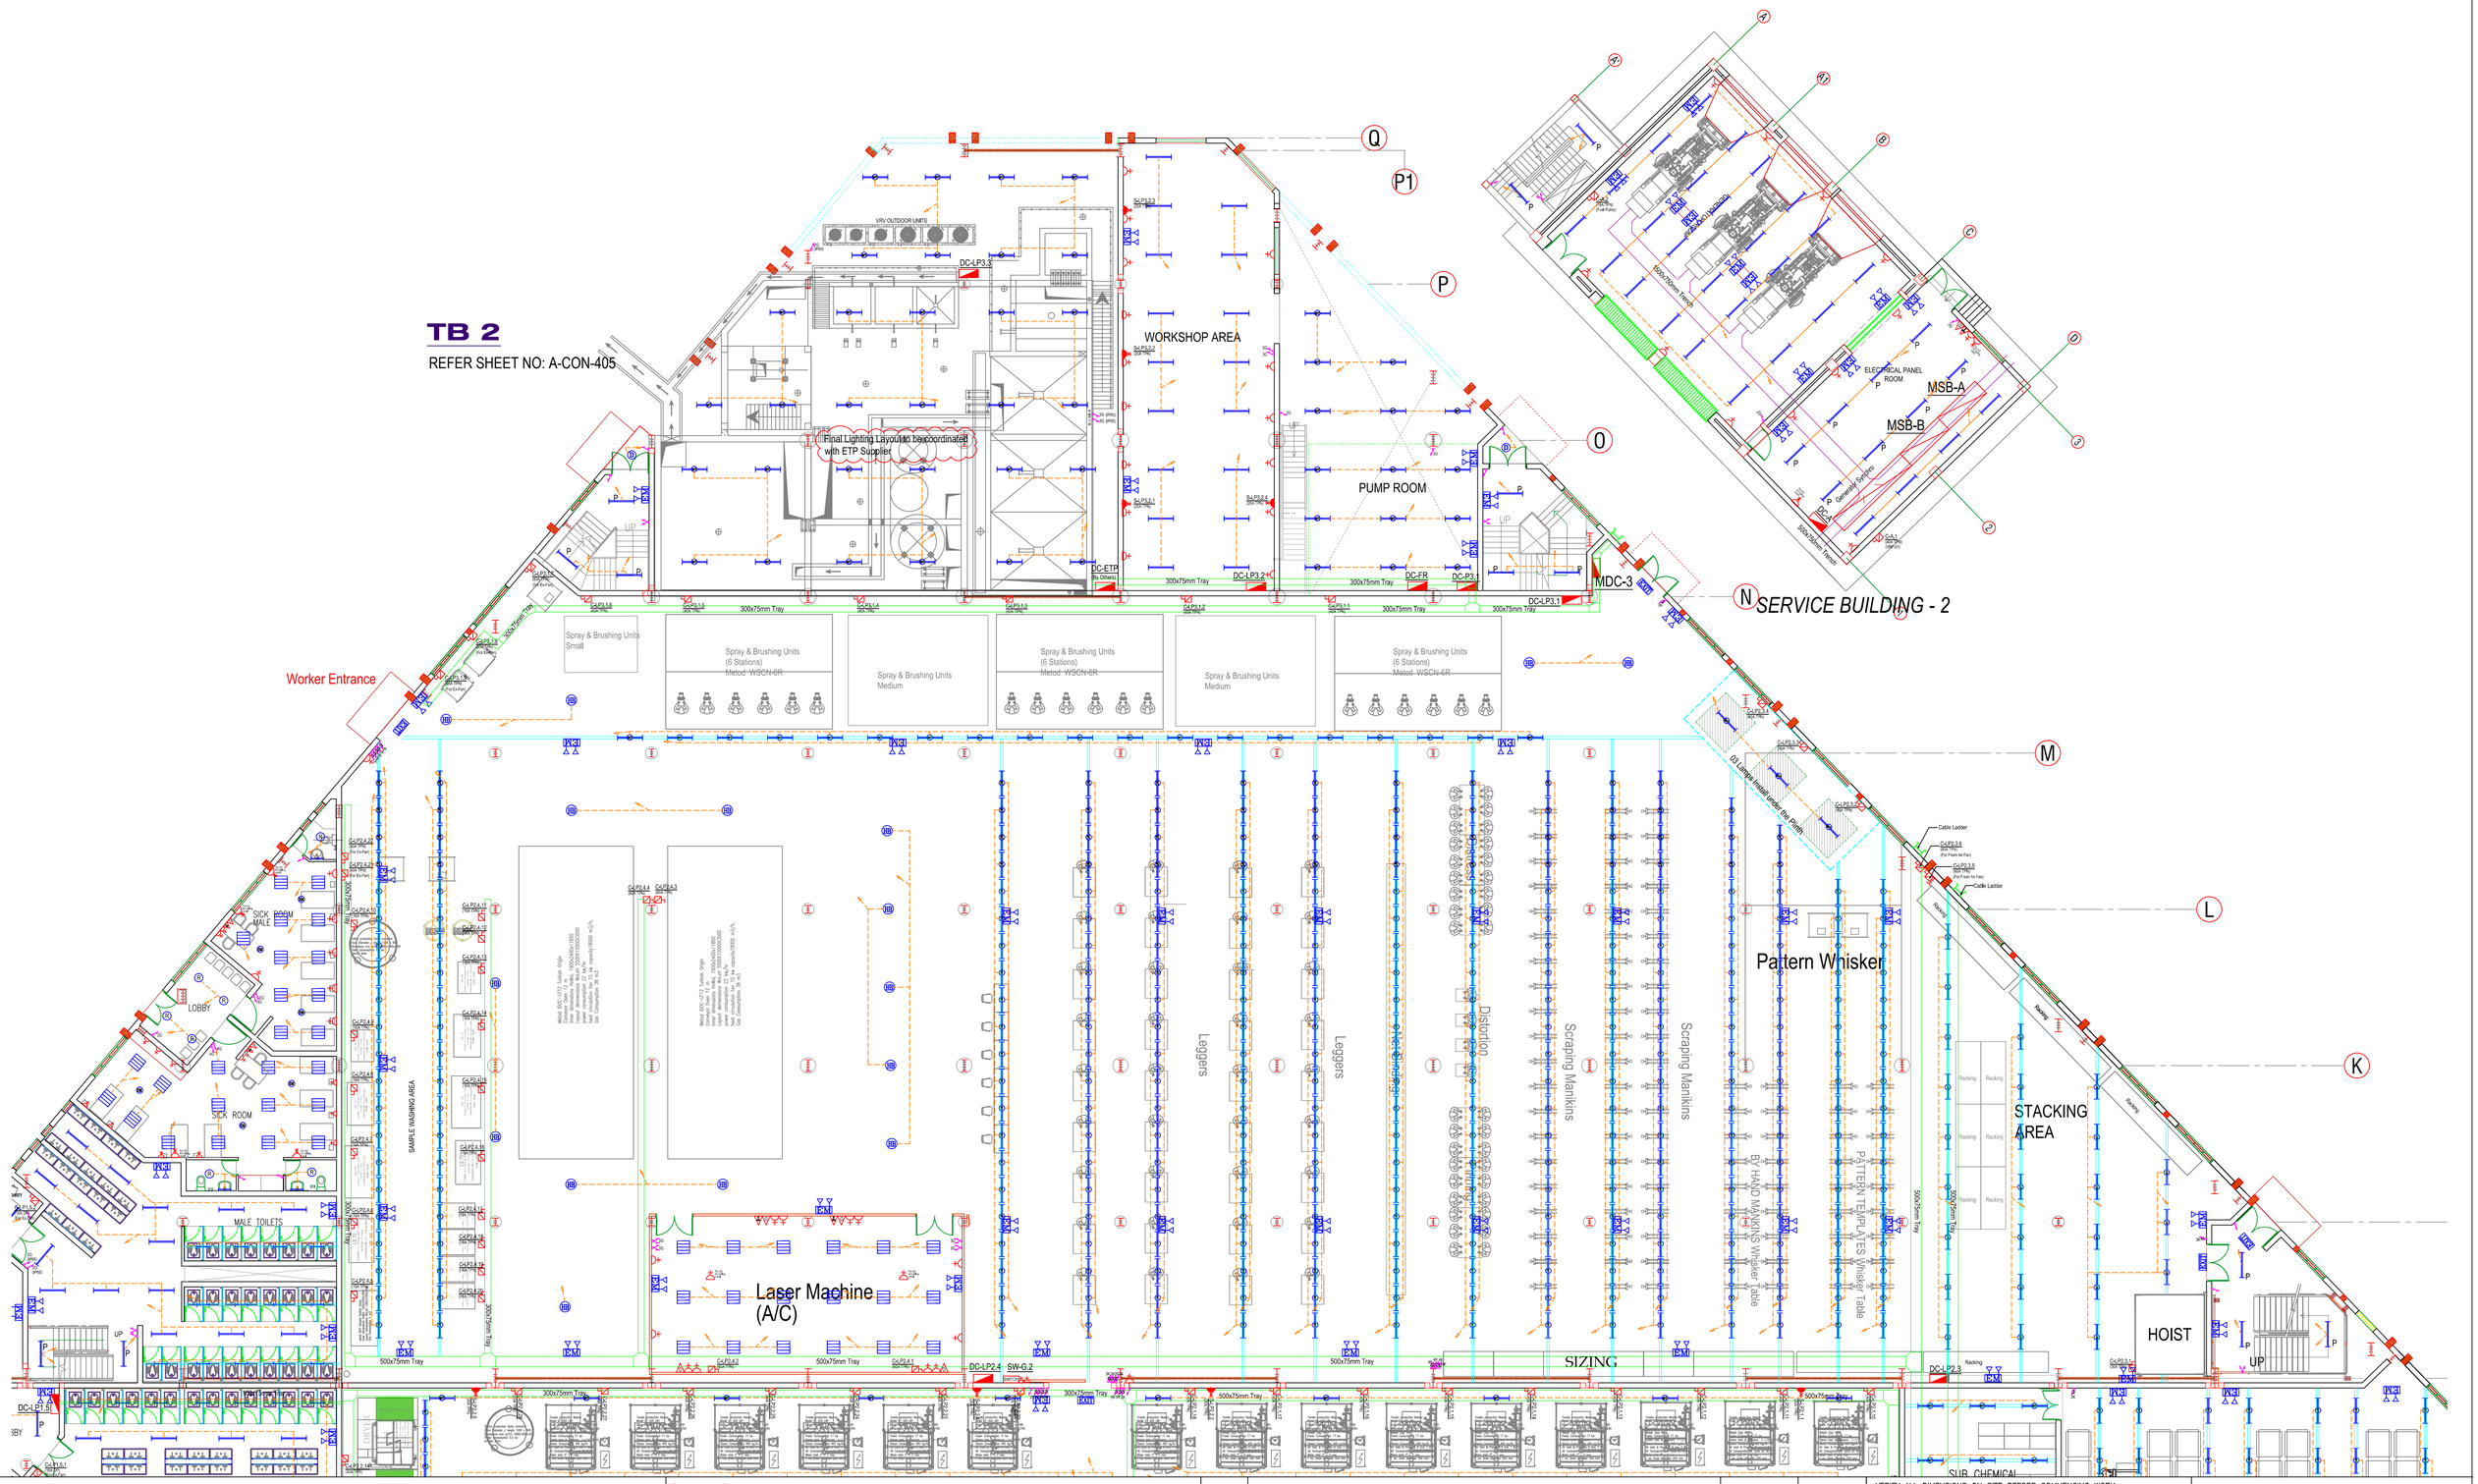

Project Title	Project Consultant				
PROPOSED FACTORY FOR SOORTY TEXTILES (BD) LTD. PLOT NO 220-227, COMILLA EXPORT PROCESSING ZONE COMILLA - 3500, BANGLADESH	NJ CONSULTANTS 35A, 1/3 , SUNETHRADEVI ROAD, KOHUWALA SRI LANKA TEL : 94-11-2814069, 94-11-4002365 FAX : 94-11-4002365 E-MAIL : noel@njclk.com	Rev.	Description	Date	Made By

VERIFY ALL DIMENSIONS ON SITE BEFORE COMMENCING WORK
COPYING OR THE REPRODUCTION OF THIS DRAWING IS STRICTLY PROHIBITED WITHOUT THE CONSENT OF NJ CONSULTANTS

Drawing Title
ELECTRICAL INSTALLATION
GROUND FLOOR PLAN
DRY PROCESS AREA & ETP
ELV LAYOUT

Drawing Status: TENDER

Drawn	CADTEAM	Date	AUG 2013
Checked	NJ	Scale	1 : 150 @ A1
Approved		Job No.	
File Path			
Dwg No.	E-G-DP-ELV-100	Revision	R0