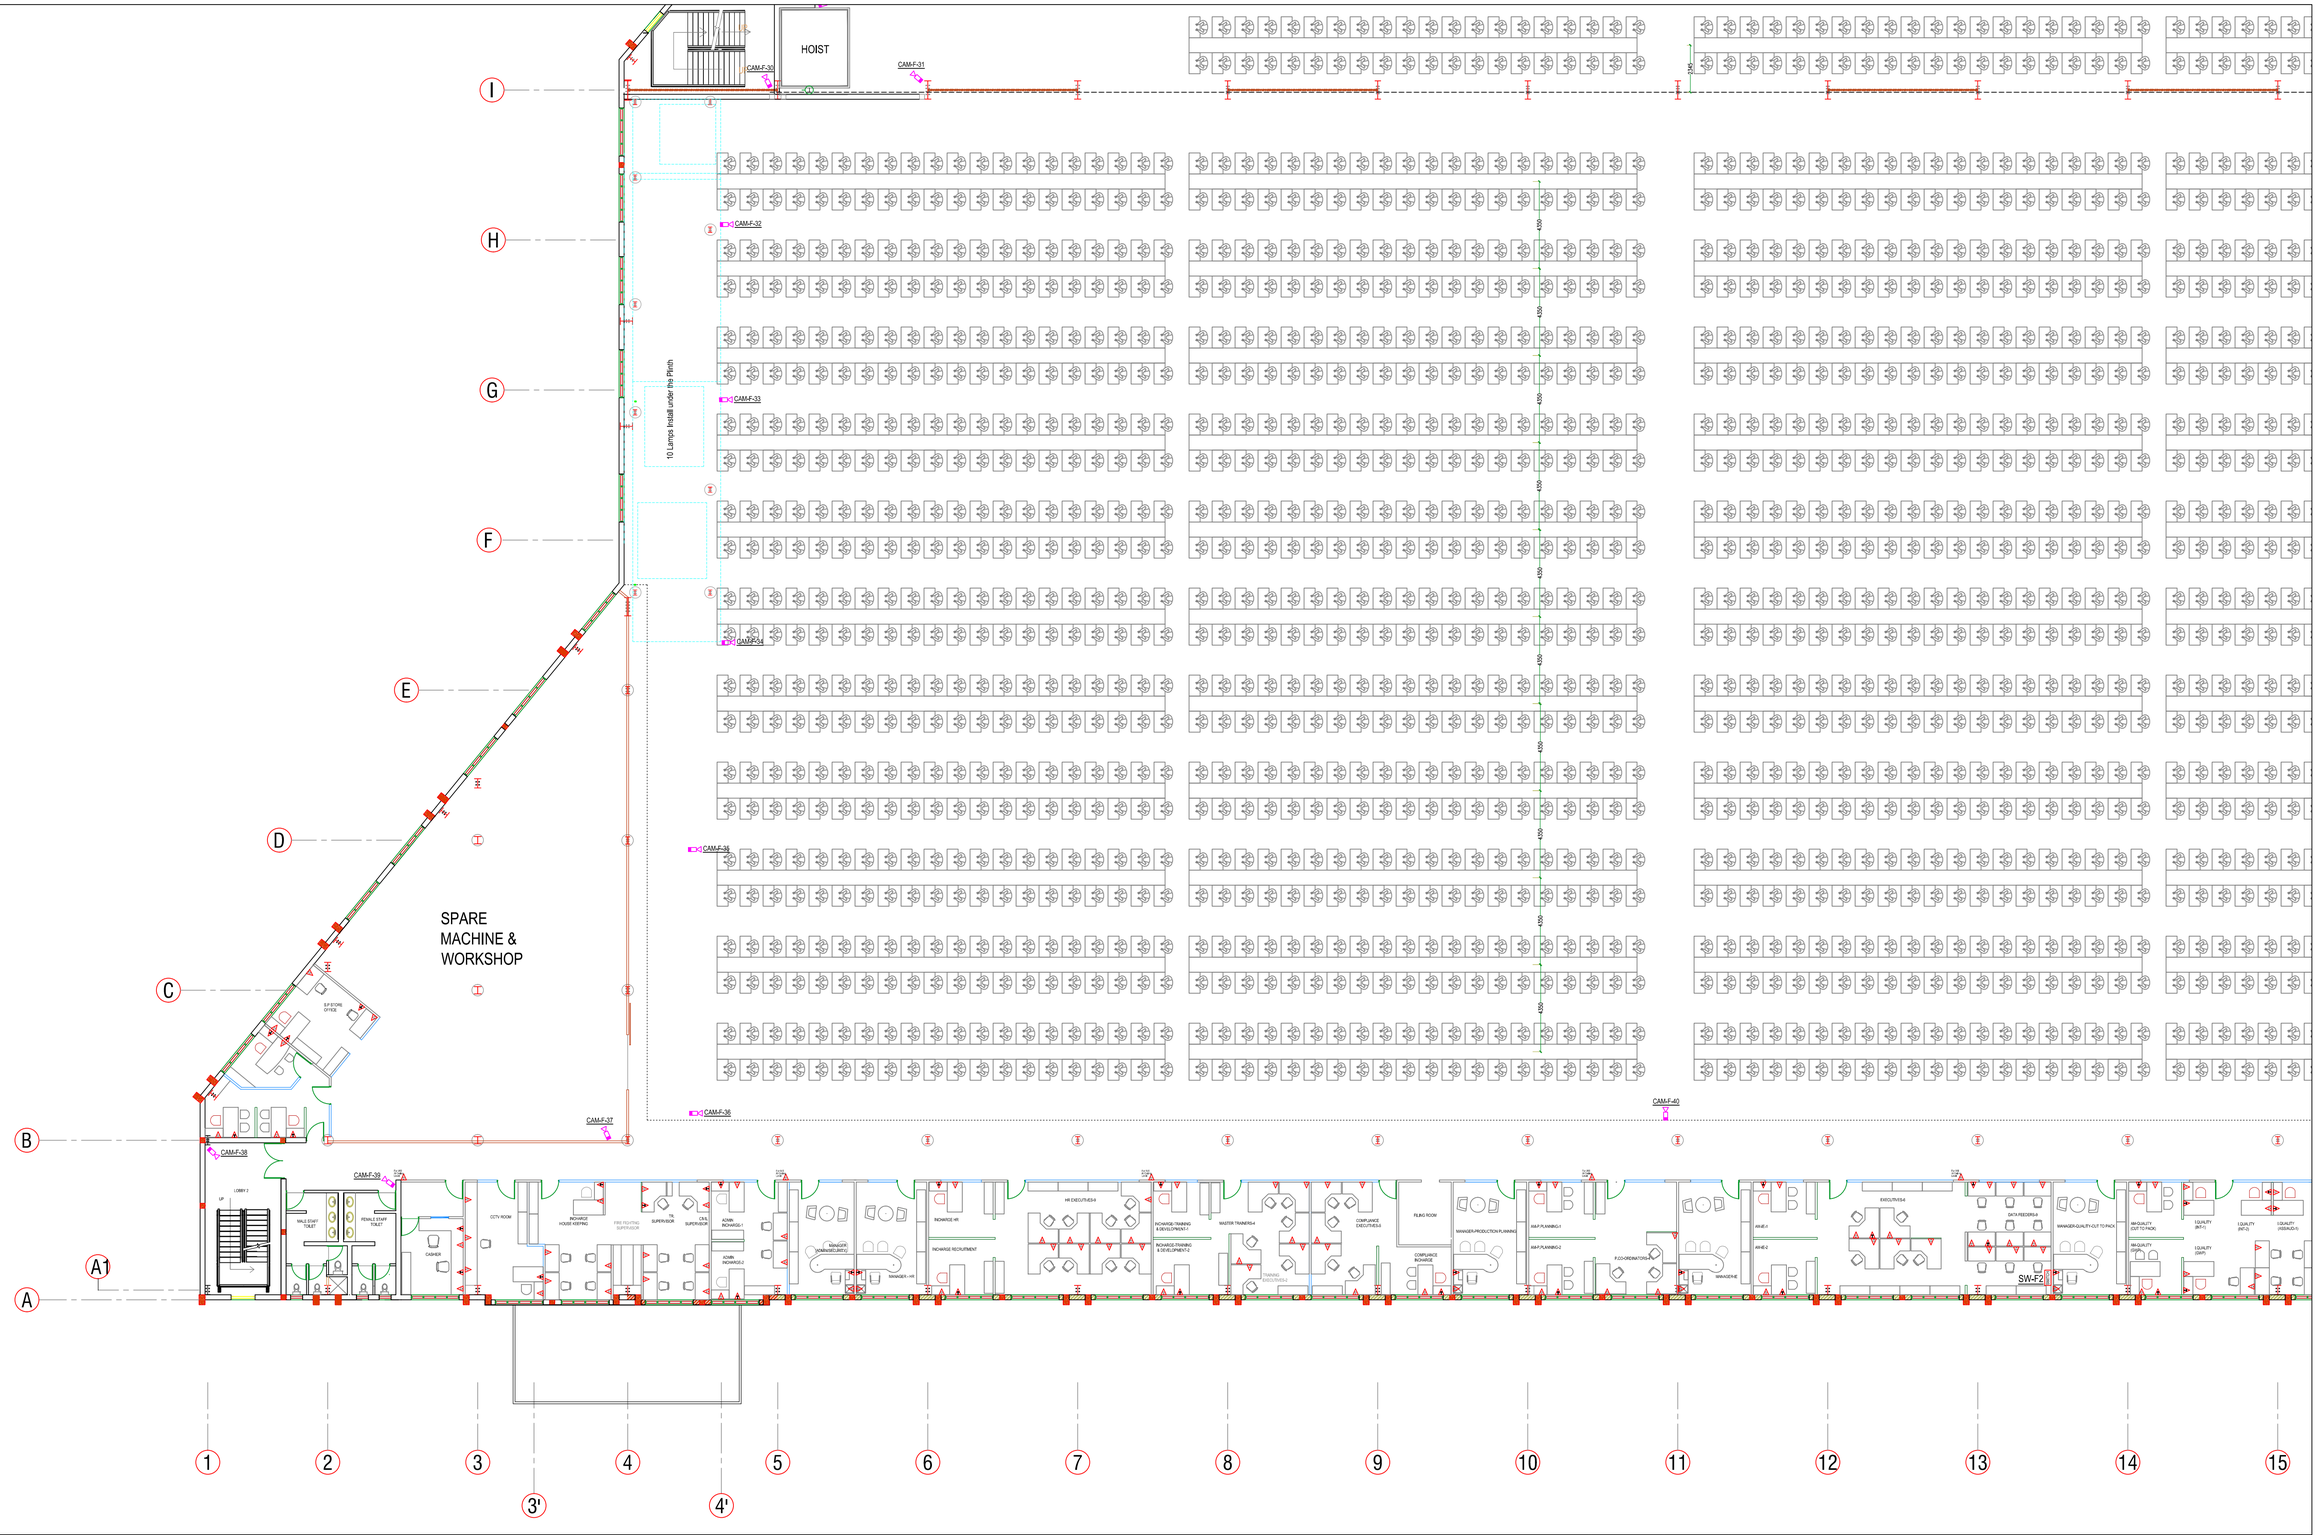


Project Title

PROPOSED FACTORY FOR
SOORTY TEXTILES (BD) LTD.
PLOT NO 220-227,
COMILLA EXPORT PROCESSING ZONE
COMILLA - 3500, BANGLADESH

Project Consultant

NJ CONSULTANTS
35A, 1/3 , SUNETHRADEVI ROAD,
KOHUWALA
SRI LANKA

TEL : 94-11-2814069, 94-11-4002365
FAX : 94-11-4002365
E-MAIL : noel@njclk.com

| Rev. | Description | Date | Made By |
|---|---|---|---|
| R1 | Machine Layout Revised | Jan 14 | Client |

VERIFY ALL DIMENSIONS ON SITE BEFORE COMMENCING WORK
COPYING OR THE REPRODUCTION OF THIS DRAWING IS STRICTLY
PROHIBITED WITHOUT THE CONSENT OF NJ CONSULTANTS

Drawing Title
ELV INSTALLATION
FIRST FLOOR - GRID 1 - 15 & A - I
CCTV LAYOUT

Drawing Status: CONSTRUCTION

| | | | |
|---|---|---|---|
| Drawn | CADTEAM | Date | OCT 2013 |
| Checked | NJ | Scale | 1 : 150 @ A1 |
| Approved | | Job No. | |
| File Path | | | |
| Dwg No. | CCTV-F-101 | Revision | R1 |